

EAST ELEVATION
SCALE:- 1/4"=1'-0"



NORTH ELEVATION
SCALE:- 1/4"=1'-0"

OCT 26, 2021 BID DOCUMENT
NOV 18, 2021 BID DOCUMENT R
JULY 8, 2022 FILING DOCUMENT R1

JULY 22, 2022
FILING DOCUMENT R2'

OWNER:
MILES HUFFMAN& ERICA PAK
109 COMMERCE DRIVE
EXTON PA 19341
845 380 6219
MILESHUFFMAN@GMAIL.COM

ARCHITECT:
WALKER ARCHITECTURE
59 MILL HILL ROAD
WOODSTOCK NY 12498
845 679 4217
JW@WALKERARCHITECTURE.COM


SEPTIC ENGINEER:
SCOTT LANE ENGINEERING
PO BOX 213
PALENVILLE NY 12463
845 706 1033
SCOTTLANEENGINEERING@GMAIL.COM

WALKER ARCHITECTURE

SON /
SEAL

EXTERIOR ELEVATIONS
NORTH & EAST

DATE: MAY 23, 2023
SCALE: 1/4" = 1'-0"

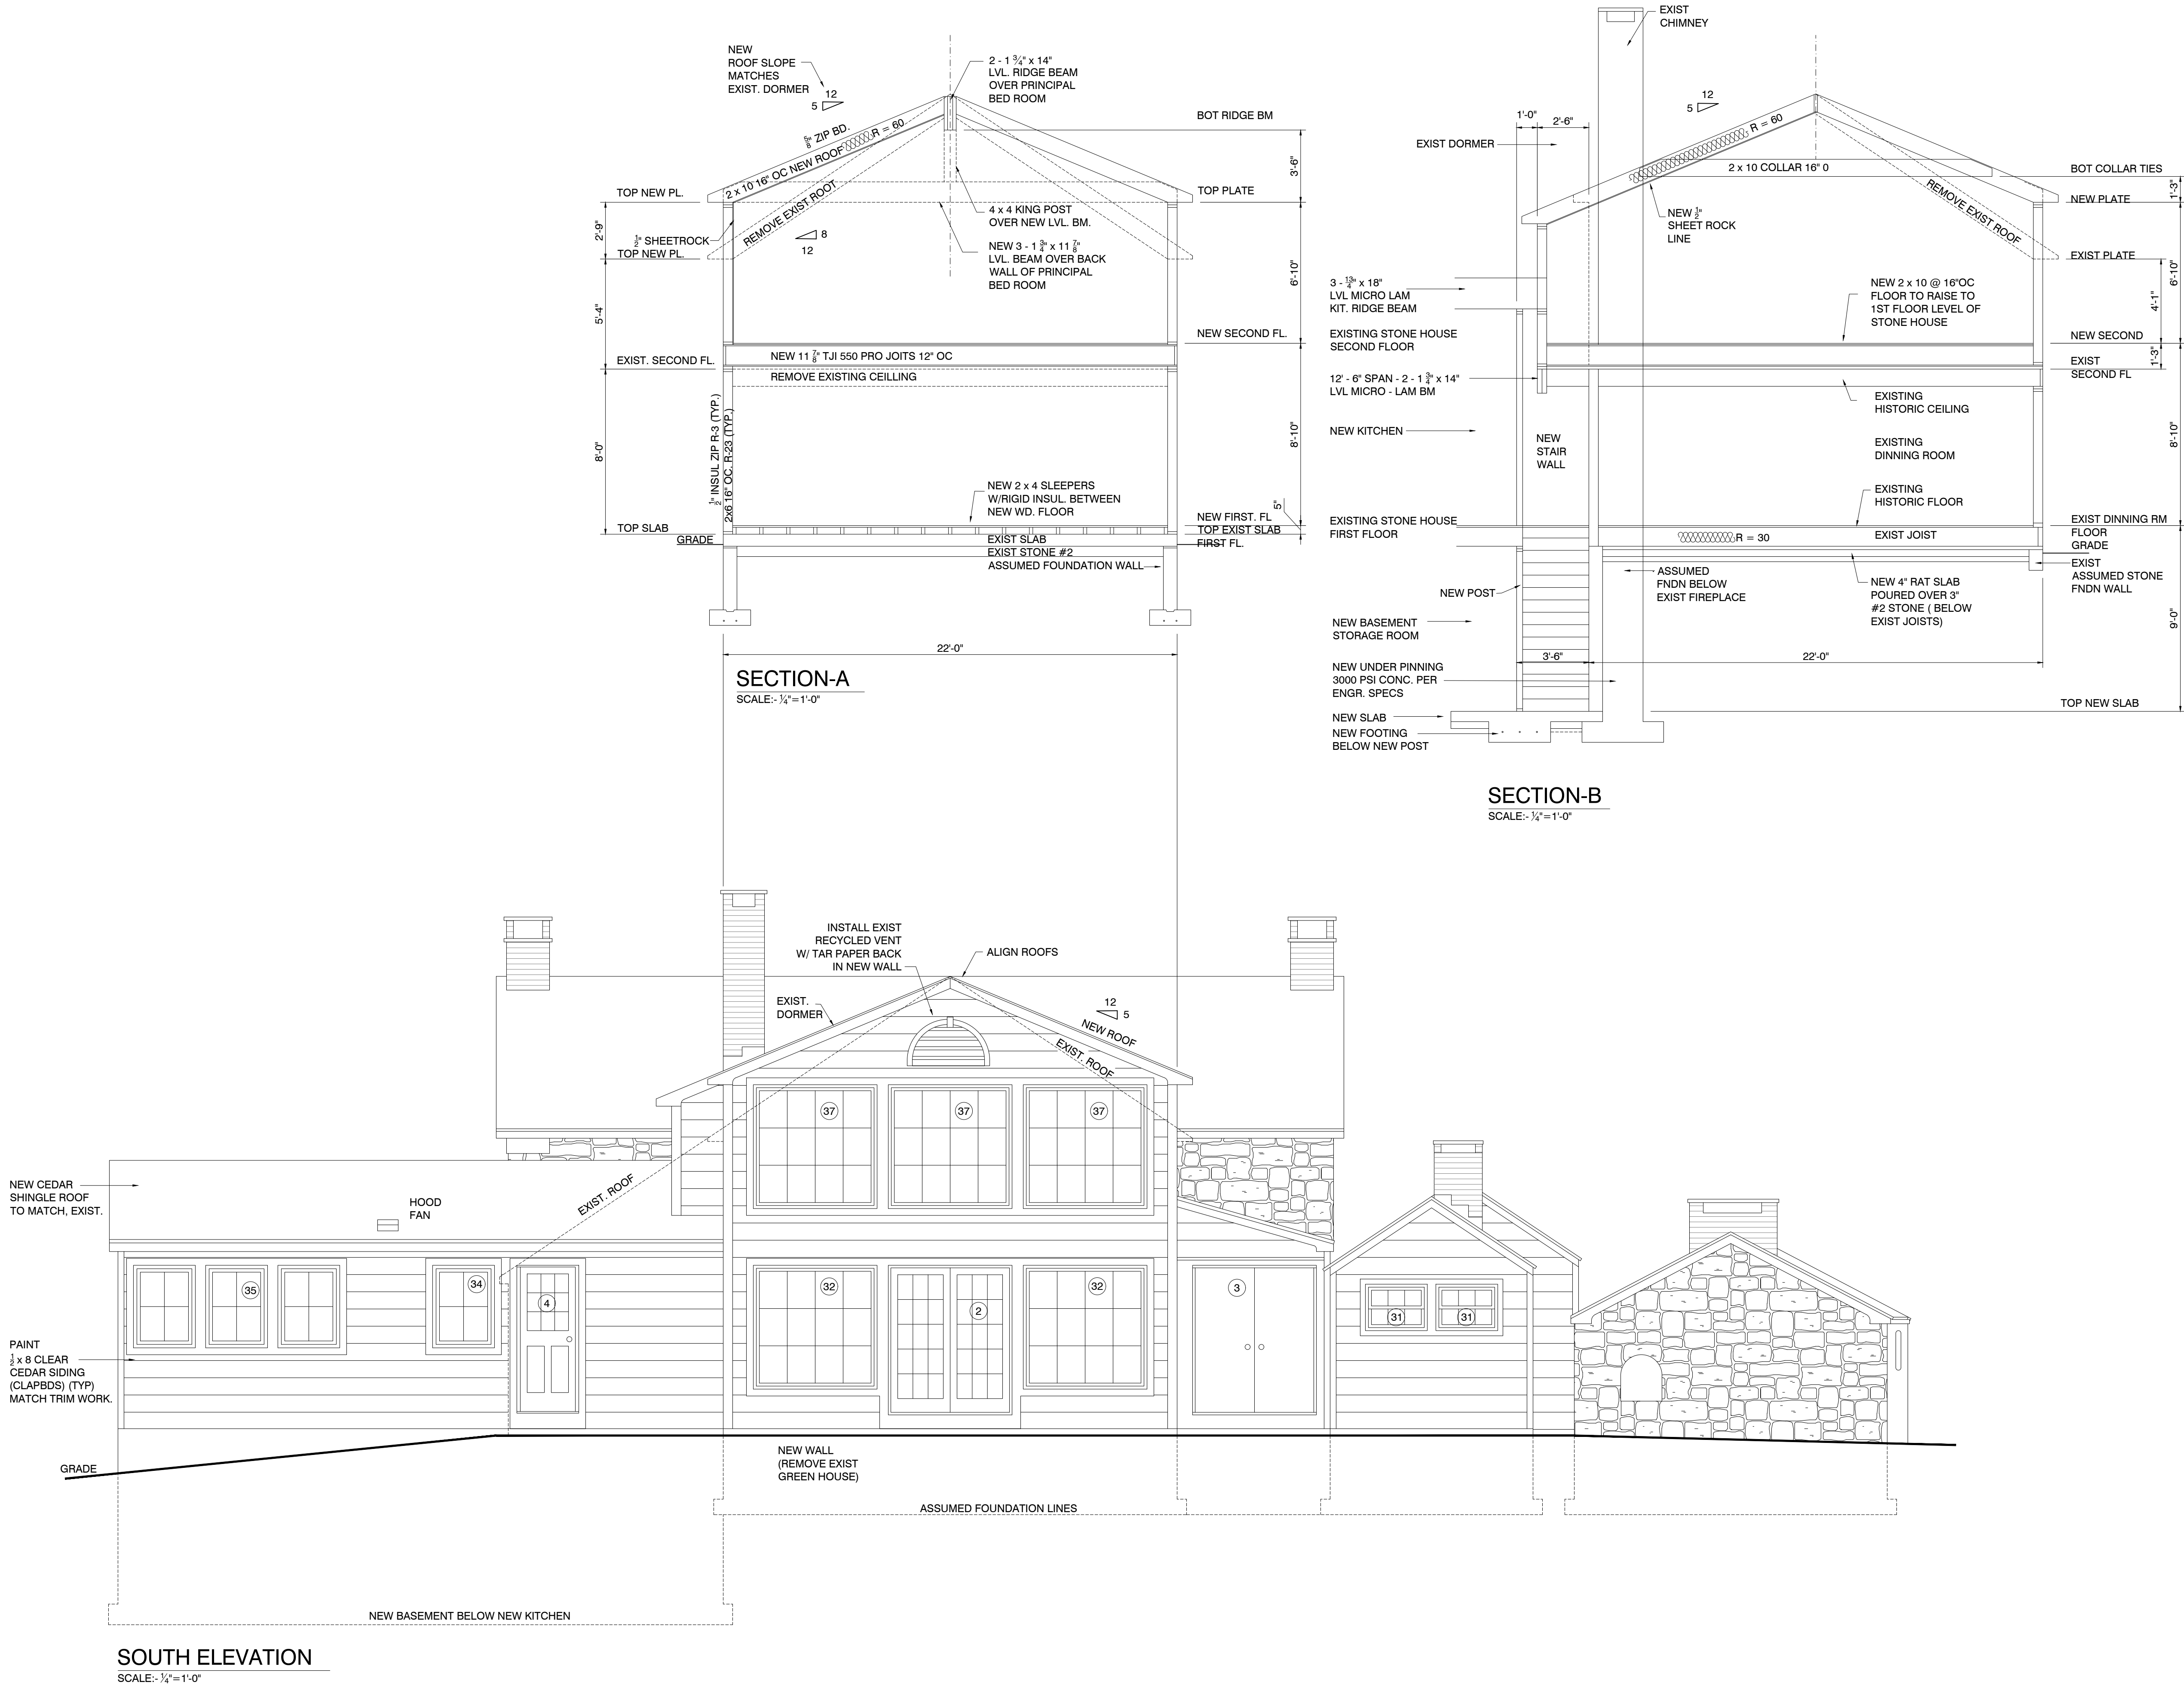

OCT 26, 2021 BID DOCUMENT
NOV 18, 2021 BID DOCUMENT R
JULY 8, 2022 FILING DOCUMENT R1

JULY 22, 2022
FILING DOCUMENT R2'

OWNER:
MILES HUFFMAN & ERICA PAK
109 COMMERCE DRIVE
EXTON PA 19341
845 380 6219
MILESHUFFMAN@GMAIL.COM


ARCHITECT:
WALKER ARCHITECTURE
59 MILL HILL ROAD
WOODSTOCK NY 12498
845 679 4217
JW@WALKERARCHITECTURE.COM

SEPTIC ENGINEER:
SCOTT LANE ENGINEERING
P.O. BOX 213
PALENVILLE NY 12463
845 706 1033
SCOTTLANEENGINEERING@GMAIL.COM

WALKER ARCHITECTURE

304 /
SEAL

EXTERIOR ELEVATIONS
SOUTH &
SECTIONS A&B
DATE: MAY 23, 2023
SCALE: 1/4" = 1'-0"

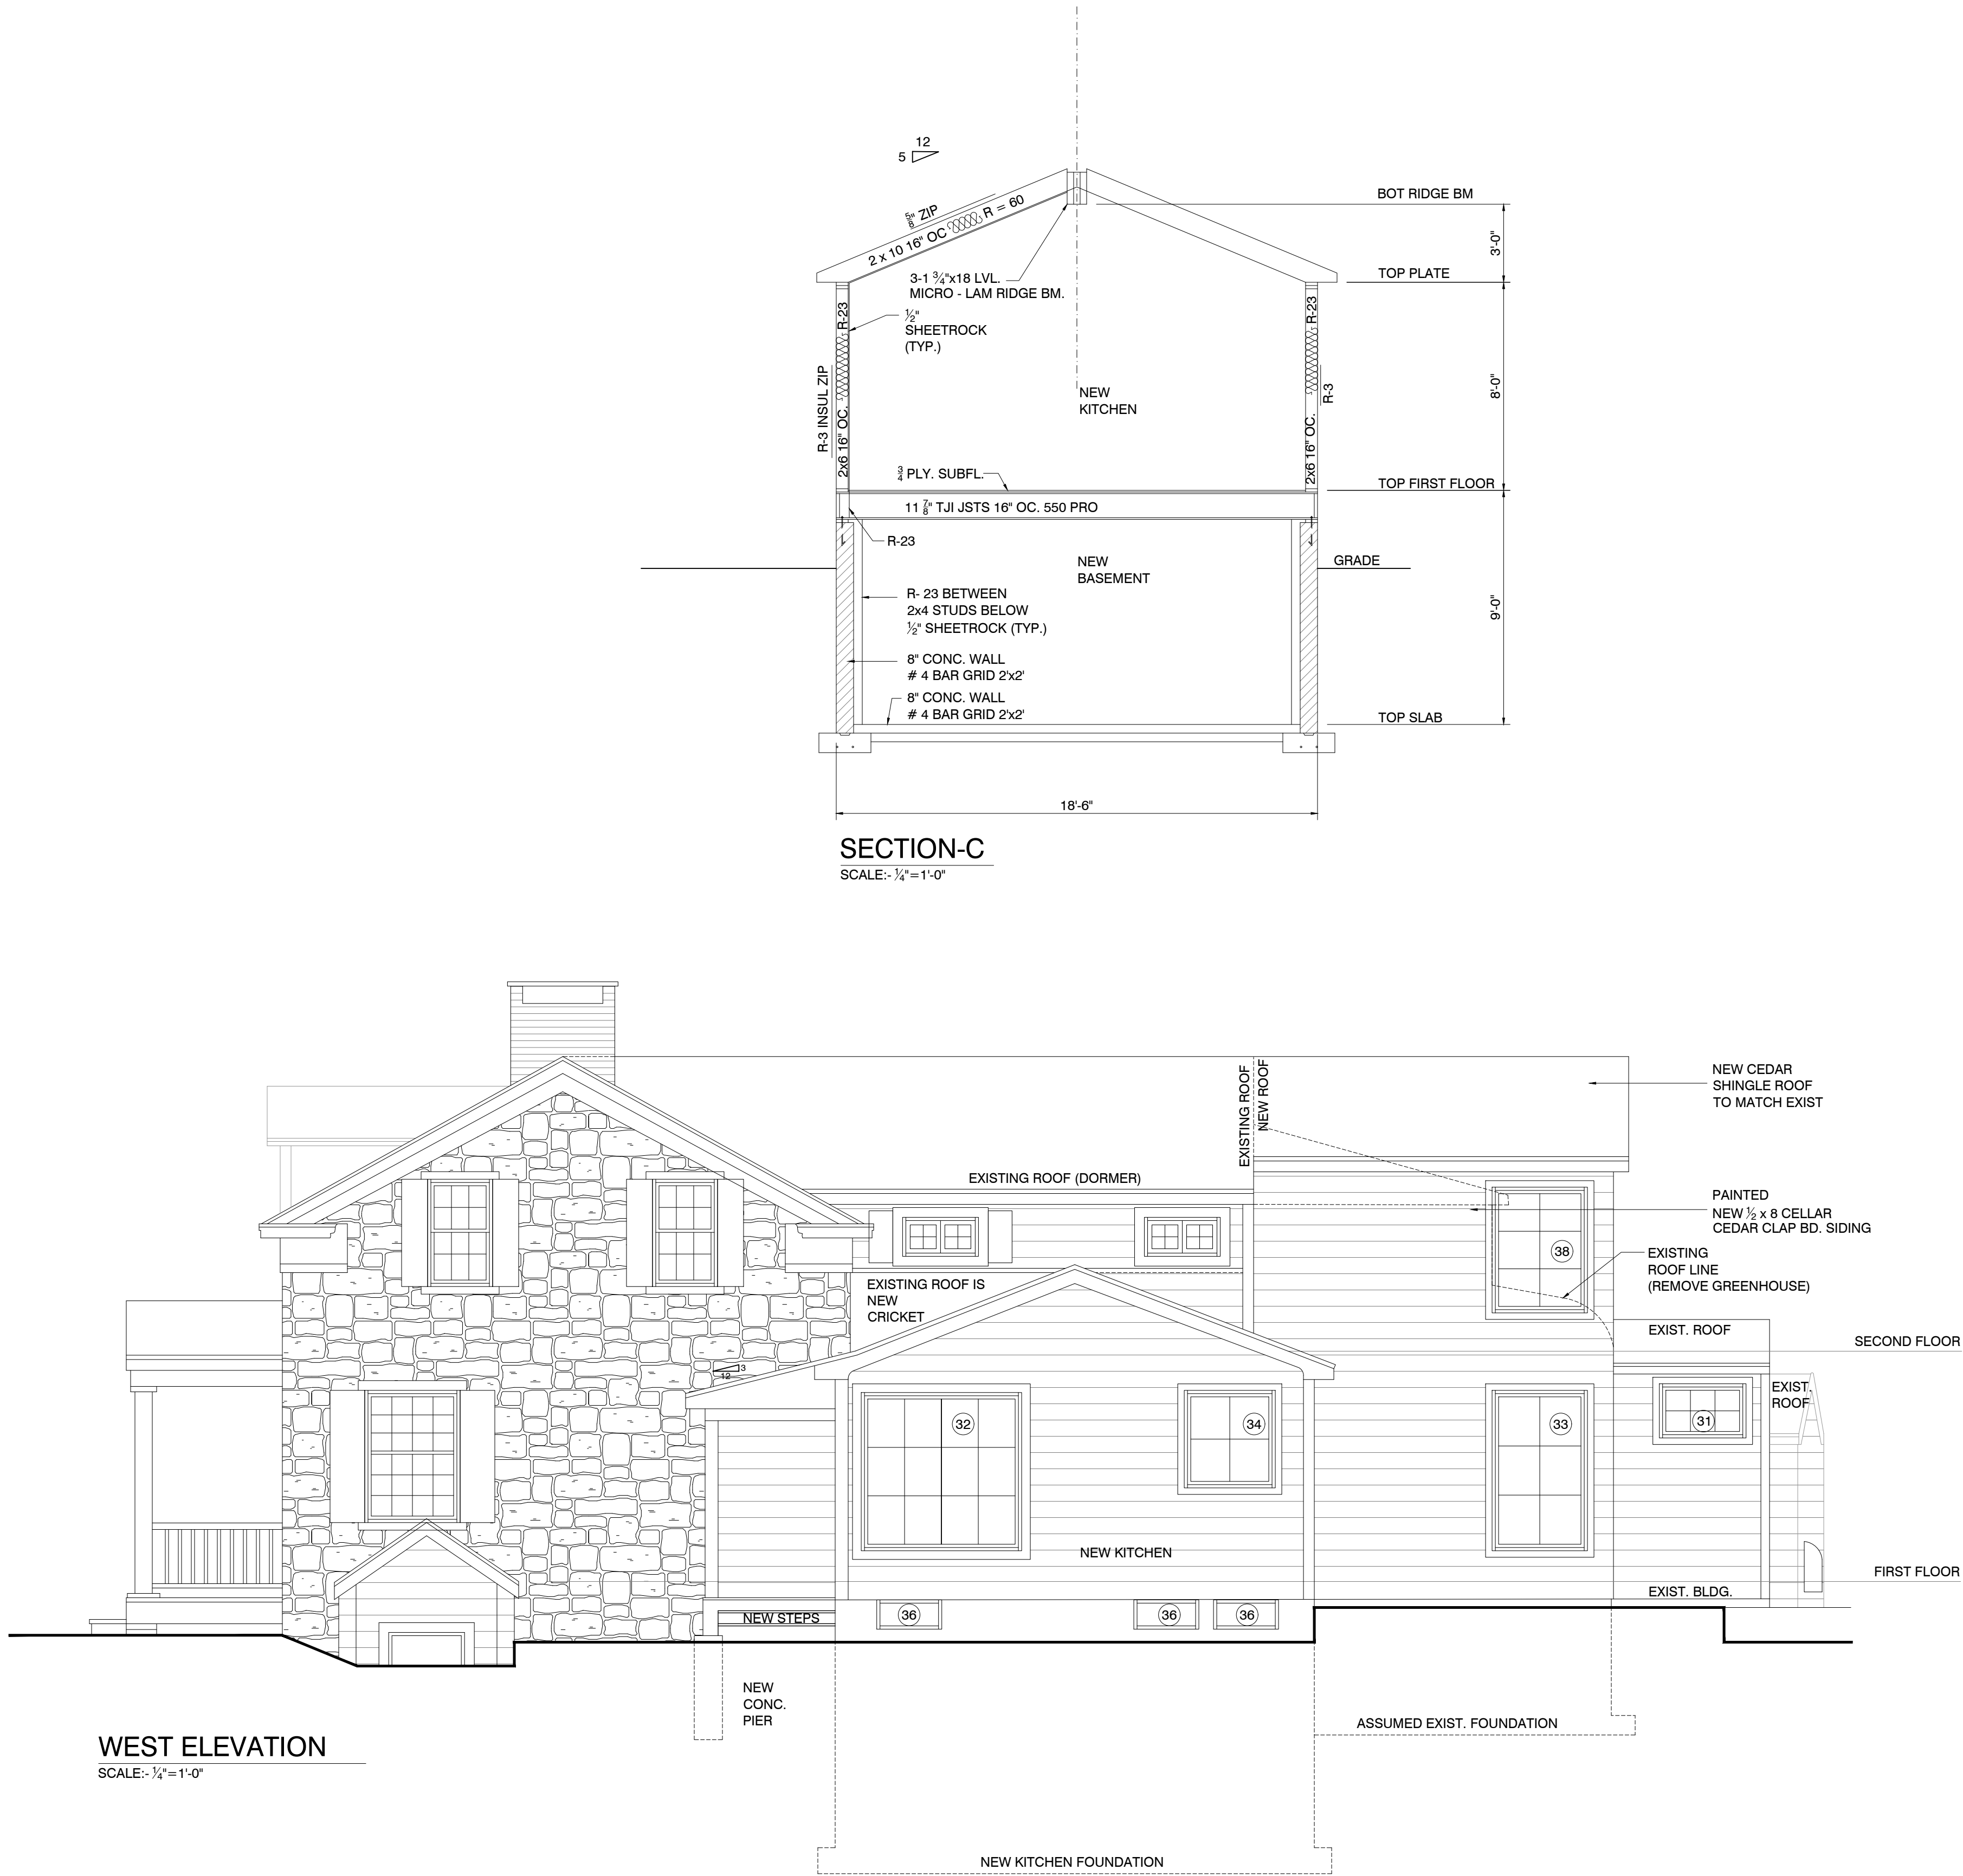

OCT 26, 2021 BID DOCUMENT
NOV 18, 2021 BID DOCUMENT R
JULY 8, 2022 FILING DOCUMENT R1

**JULY 22, 2022
FILING DOCUMENT R2'**

OWNER:
MILES HUFFMAN& ERICA PAK
109 COMMERCE DRIVE
EXTON PA 19341
845 380 6219
MILESHUFFMAN@GMAIL.COM

ARCHITECT:
WALKER ARCHITECTURE
59 MILL HILL ROAD
WOODSTOCK NY 12498
845 679 4217
JW@WALKERARCHITECTURE.COM

SEPTIC ENGINEER:
SCOTT LANE ENGINEERING
PO BOX 213
PALENVILLE NY 12463
845 706 1033
SCOTTLANEENGINEERING@GMAIL.COM

WALKER ARCHITECTURE

304 /
304

EXTERIOR ELEVATIONS
WEST &
SECTIONS C
DATE: MAY 23, 2023
SCALE: 1/2" = 1'-0"